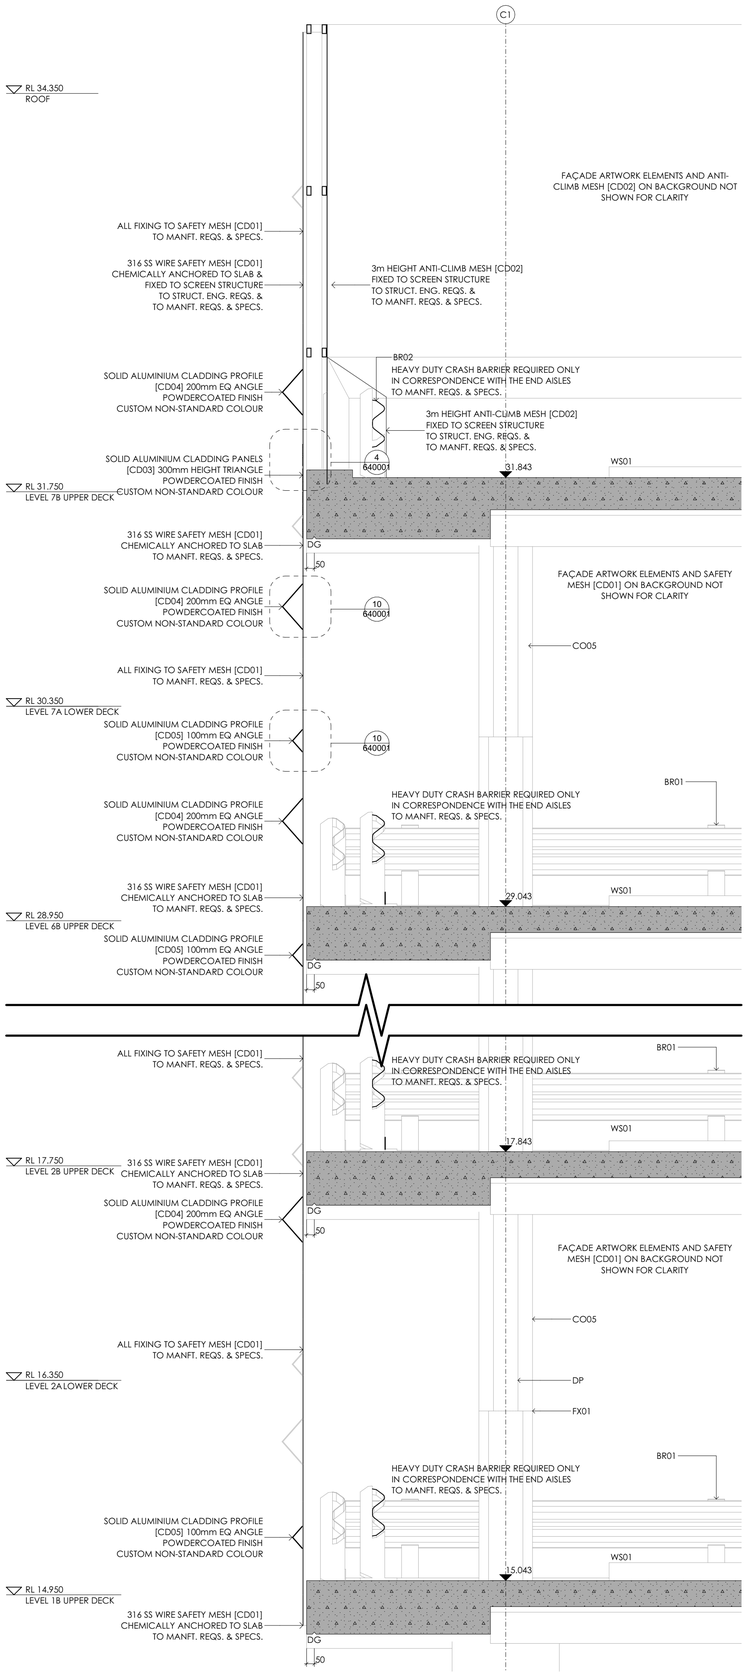

1 DETAIL SECTION
SCALE - 1:20

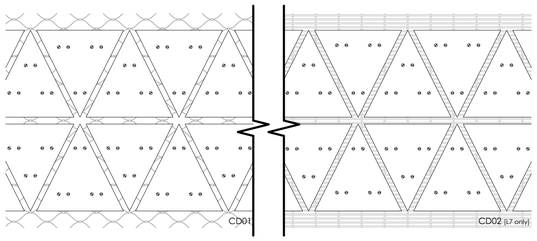

2 CD03 | EXTERNAL ELEVATION
SCALE - 1:10

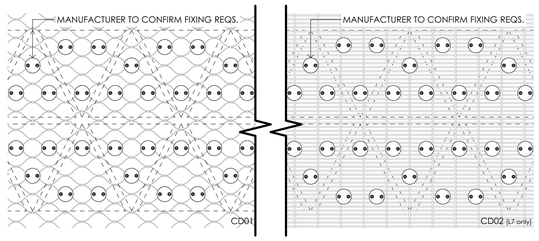

3 CD03 | INTERNAL ELEVATION
SCALE - 1:10

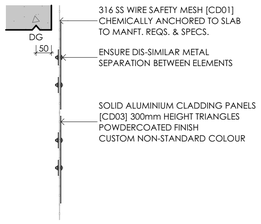

4 CD03 | DETAIL SECTION
SCALE - 1:10

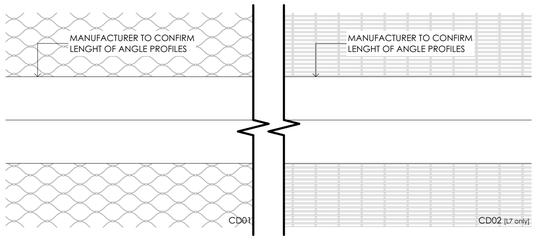

5 CD04 | EXTERNAL ELEVATION
SCALE - 1:10

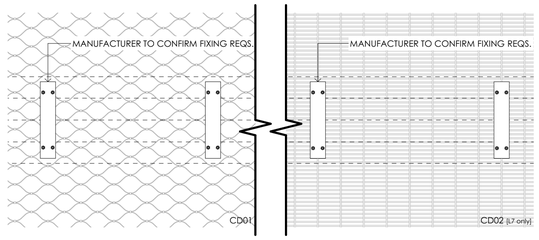

6 CD04 | INTERNAL ELEVATION
SCALE - 1:10

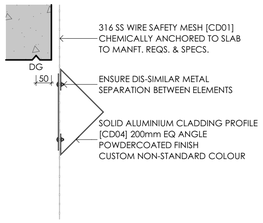

7 CD04 | DETAIL SECTION
SCALE - 1:10

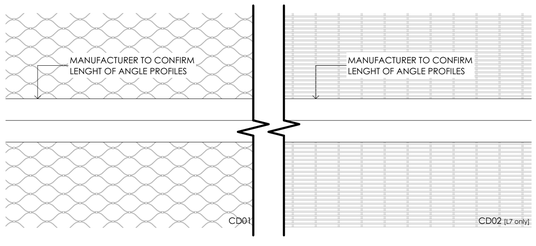

8 CD05 | EXTERNAL ELEVATION
SCALE - 1:10

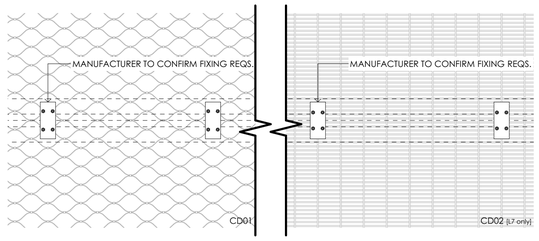

9 CD05 | INTERNAL ELEVATION
SCALE - 1:10

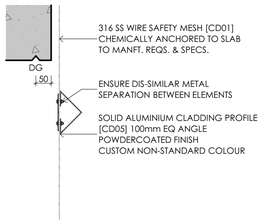

10 CD05 | DETAIL SECTION
SCALE - 1:10

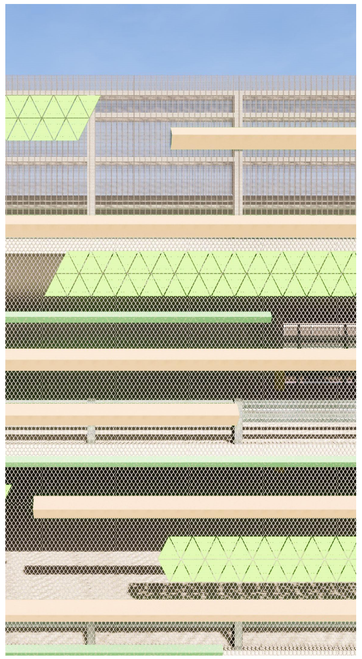

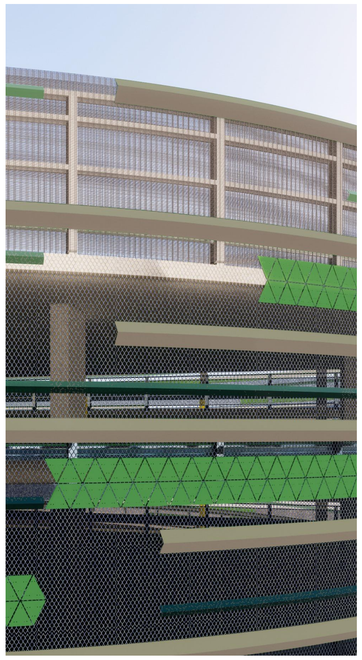

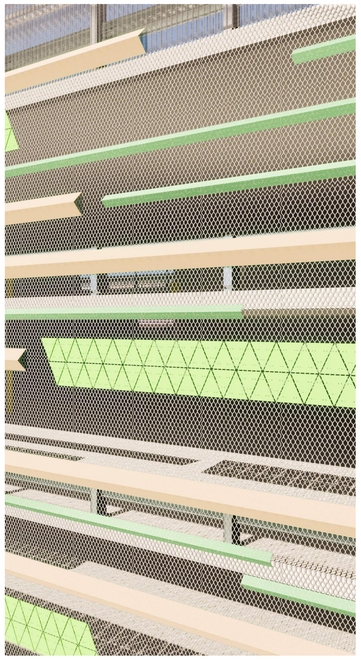

11 PERSPECTIVE VIEWS

FACADE CLADDING UNDER REVIEW
PENDING ABORIGINAL ARTIST INPUT

CLADDING LEGEND

REFER TO LHAP-AR-FPA-SCH-CP-920001 FINISHES SCHEDULE
REFER TO LHAP-AR-FPA-DRG-CP-640000 DRAWING SERIES

- CD01 CLADDING TYPE 01 — safety mesh (L1 to L7 only)
- CD02 CLADDING TYPE 02 — anti-climb safety mesh (TBC)
- CD03 CLADDING TYPE 03 — 300mm triangle height aluminium panels
- CD04 CLADDING TYPE 04 — 200mm equal aluminium angle profiles
- CD05 CLADDING TYPE 05 — 100mm equal aluminium angle profiles

METALWORK NOTES

1. ALL STRUCTURAL OR LOAD BEARING METAL WORK TO STRUCTURAL ENGINEER'S APPROVAL OR PRODUCT MANFT. SPECS.
2. U.N.O STAINLESS STEEL (SS) GRADE TO BE UNS S31600
3. ISOLATE DISSIMILAR MATERIALS TO AVOID GALVANIC CORROSION
4. FIXINGS TO STRUCTURAL ENGINEER'S APPROVAL OR PRODUCT MANFT. SPECS. ALL FIXINGS TO BE SS.
5. ALL POWDERCOATED FINISHES TO BE CUSTOM NON-STANDARD COLOURS

fitzpatrick+partners
© Copyright 2018
p. +61 (0)2 8274 8200 w. www.fitzpatrickpartners.com
a. LEVEL 6, 9 CASTLEREAGH STREET, SYDNEY 2000, AUSTRALIA

NOTES

1. THIS DRAWING IS ISSUED UPON THE CONDITION IT IS NOT COPIED, REPRODUCED, RETAINED OR DISCLOSED TO ANY UNAUTHORISED PERSON EITHER WHOLLY OR IN PART WITHOUT PRIOR CONSENT IN WRITING OF fitzpatrick+partners.
2. DRAWINGS SHOW DESIGN INTENT ONLY. SHOP DRAWINGS ARE TO BE PROVIDED FOR APPROVAL PRIOR TO CONSTRUCTION OR MANUFACTURE.
3. DO NOT SCALE DRAWINGS. CHECK DIMENSIONS BEFORE COMMENCING WORK.
4. INCONSISTENCIES ARE TO BE REPORTED TO fitzpatrick+partners.
5. NUMBERS FOLLOWING AN ABBREVIATION DENOTE A PARTICULAR TYPE OF ITEM. FOR EXPLANATION OF ITEM TYPES REFER TO SPECIFICATION AND FINISHES SCHEDULE.
6. CONSULTANT DETAILS ARE INCLUDED FOR EASE OF REFERENCE ONLY.
7. ALL DRAWINGS TO BE PRINTED IN COLOUR.

ABBREVIATIONS

COL	COLUMN	MECH	MECHANICAL
COS	CHECK ON SITE	MIN	MINIMUM
DP	DOWNPIPE	MAX	MAXIMUM
ELEC	ELECTRICAL	NOM	NOMINAL
EX	EXISTING	RL	RELATIVE LEVEL
FCL	FINISHED CEILING LEVEL	RWO	RAIN WATER OUTLET
FFL	FINISHED FLOOR LEVEL	SIM	SIMILAR
FH	FIRE HYDRANT	SPEC	SPECIFICATION
FHR	FIRE HOSE REEL	SSL	STRUCTURAL SLAB LEVEL
FRL	FIRE RESISTANCE LEVEL	TBC	TO BE CONFIRMED
FS	FIRE STAIR	TOW	TOP OF WALL
FW	FLOOR WASTE	TYP	TYPICAL
HYD	HYDRAULIC	U/S	UNDERSIDE
ENG	ENGINEERS	STRUC	STRUCTURAL
DWG	DRAWINGS + SPECS		

AMENDMENTS

REV.	DATE	DESCRIPTION	CHK
06	1/12/2020	FOR COORDINATION	RP
04	1/10/2020	FOR COORDINATION	RP
03	12/05/2020	FOR TENDER	BC
02	16/04/2020	FOR TENDER	BC
01	30/03/2020	DESIGN DEVELOPMENT	BC

PROJECT

LIVERPOOL HEALTH & ACADEMIC PRECINCT

NSW GOVERNMENT Health
South Western Sydney Local Health District

ELIZABETH STREET LIVERPOOL NSW

CLIENT

NSW GOVERNMENT Health Infrastructure

14/77 PACIFIC HWY, NORTH SYDNEY NSW 2060

MSCP CONTRACTOR

ADCO

LEVEL 2, 7-9 WEST STREET, NORTH SYDNEY, NSW 2060

PROJECT MANAGER

JOHNSTAFF

LEVEL 5/9 -13 CASTLEREAGH ST, SYDNEY NSW 2000

STRUCTURAL / CIVIL

TTW Taylor Thomson Whitting

LEVEL 3/48 CHANDOS ST, ST LEONARDS NSW 2065

MECHANICAL / ELECTRICAL / SECURITY

Stantec

LEVEL 4/99 WALKER ST, NORTH SYDNEY NSW 2060

HYDRAULIC / FIRE

Warren Smith & Partners

LEVEL 9/233 CASTLEREAGH ST, SYDNEY NSW 2000

LANDSCAPE ARCHITECT

CLOUSTON associates

65-69 KENT ST, SYDNEY NSW 2000

PROJECT NORTH

N

30mm ON ORIGINAL

FOR COORDINATION

DRAWING
FAÇADE - ELEVATION & SECTION DETAILS

DRAWN	APPROVED	PRINT DATE
AB	RP	1/12/2020
SCALE	PROJECT NO.	STATUS
1:20, 1:10@A1	21807	CONSTRUCTION DOCUMENTATION

DRAWING NO. **LHAP-AR-FPA-DRG-CP-640001**

ISSUE 06